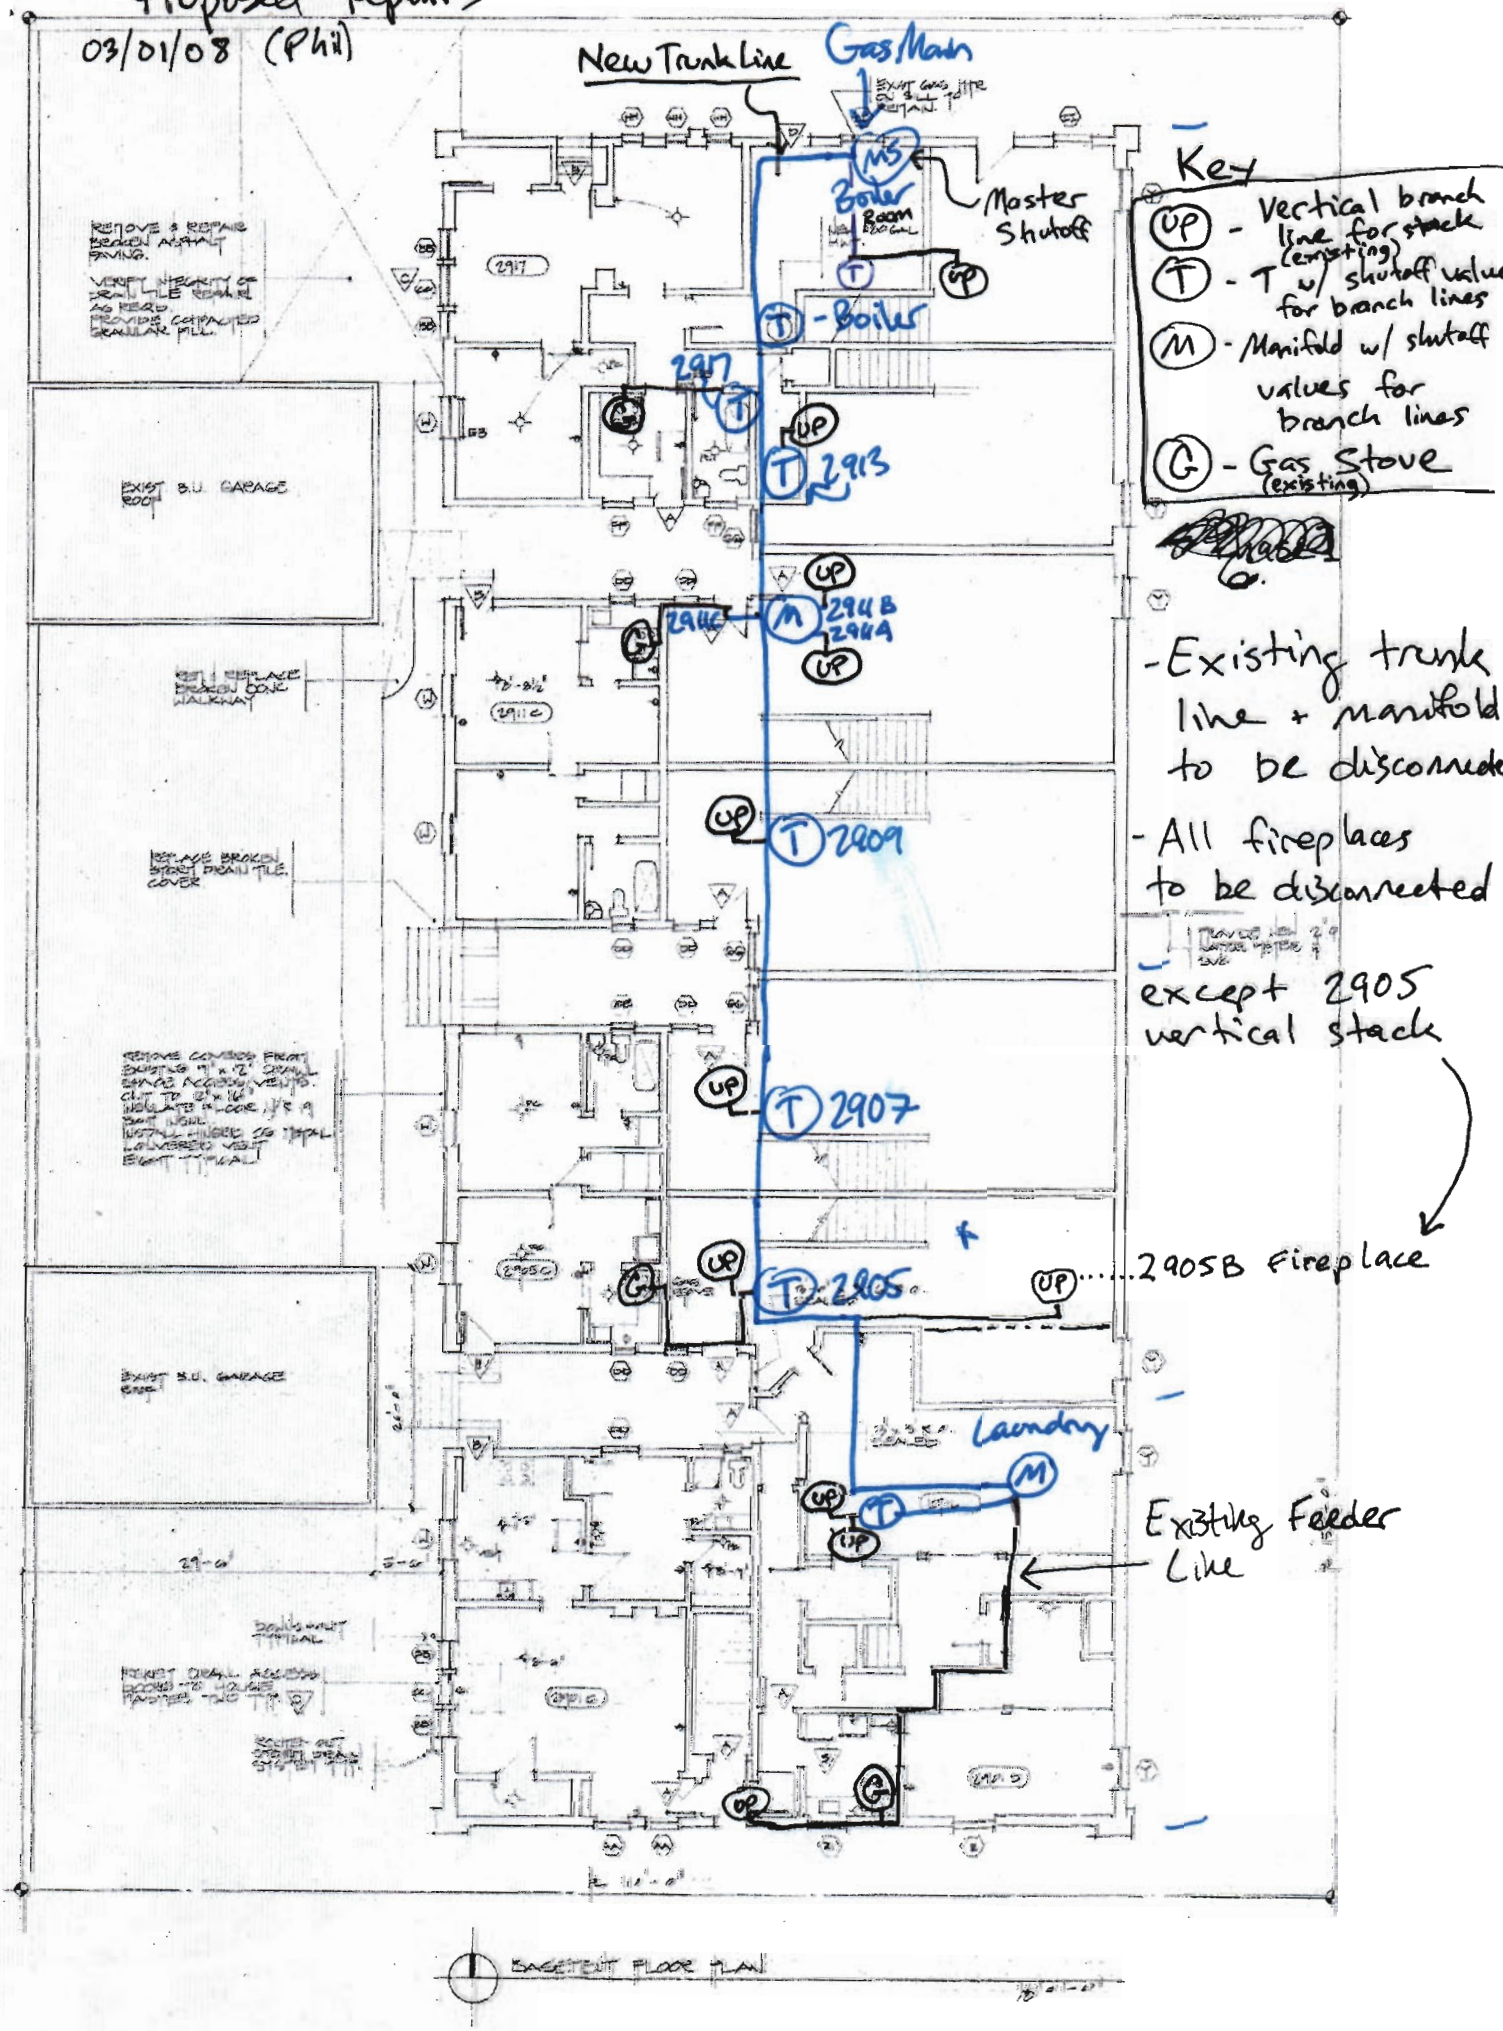

Proposed Repairs
03/01/08 (Phil)
New Trunk Line
Gas Main
MS
Master Shutoff
Boiler Room
Key
UP - Vertical branch line for stack
T - T (existing) w/ shutoff valve for branch lines
M - Manifold w/ shutoff values for branch lines
G - Gas Stove (existing)
T - Boiler
2917
T 2913
2911B
2911A
M 2911B 2911A
UP
T 2909
T 2907
T 2905
2905B Fireplace
Laundry
M
Existing Feeder Line
- Existing trunk line + manifold to be disconnected
- All fireplaces to be disconnected except 2905 vertical stack
EXIST S.U. GARAGE
EXIST S.U. GARAGE
EXCAVATE AND REPLACE BROKEN ASPHALT PAVING.
VERIFY INTEGRITY OF CRAWLSPACE FOR ANY NEEDED REPAIRS. PROVIDE COMPACTED GRANULAR FILL.
REMOVE & REPLACE BROKEN CONC. WALKWAY
REPLACE BROKEN STREET CRAWL TILE COVER
REMOVE COVERED FRONT EXISTING 9" x 12" CRAWL SPACE ACCESS VENTS. CUT TO 12" x 16" INSULATE FLOOR W/ R-19 BATT INSUL. INSTALL HINGED SS TEMPL LOUVERED VENT EVENT - TYPICAL
EXCAVATE AND REPLACE BROKEN CRAWL TILE
EXCAVATE AND REPLACE BROKEN CRAWL TILE
EXISTING FIRST FLOOR PLAN