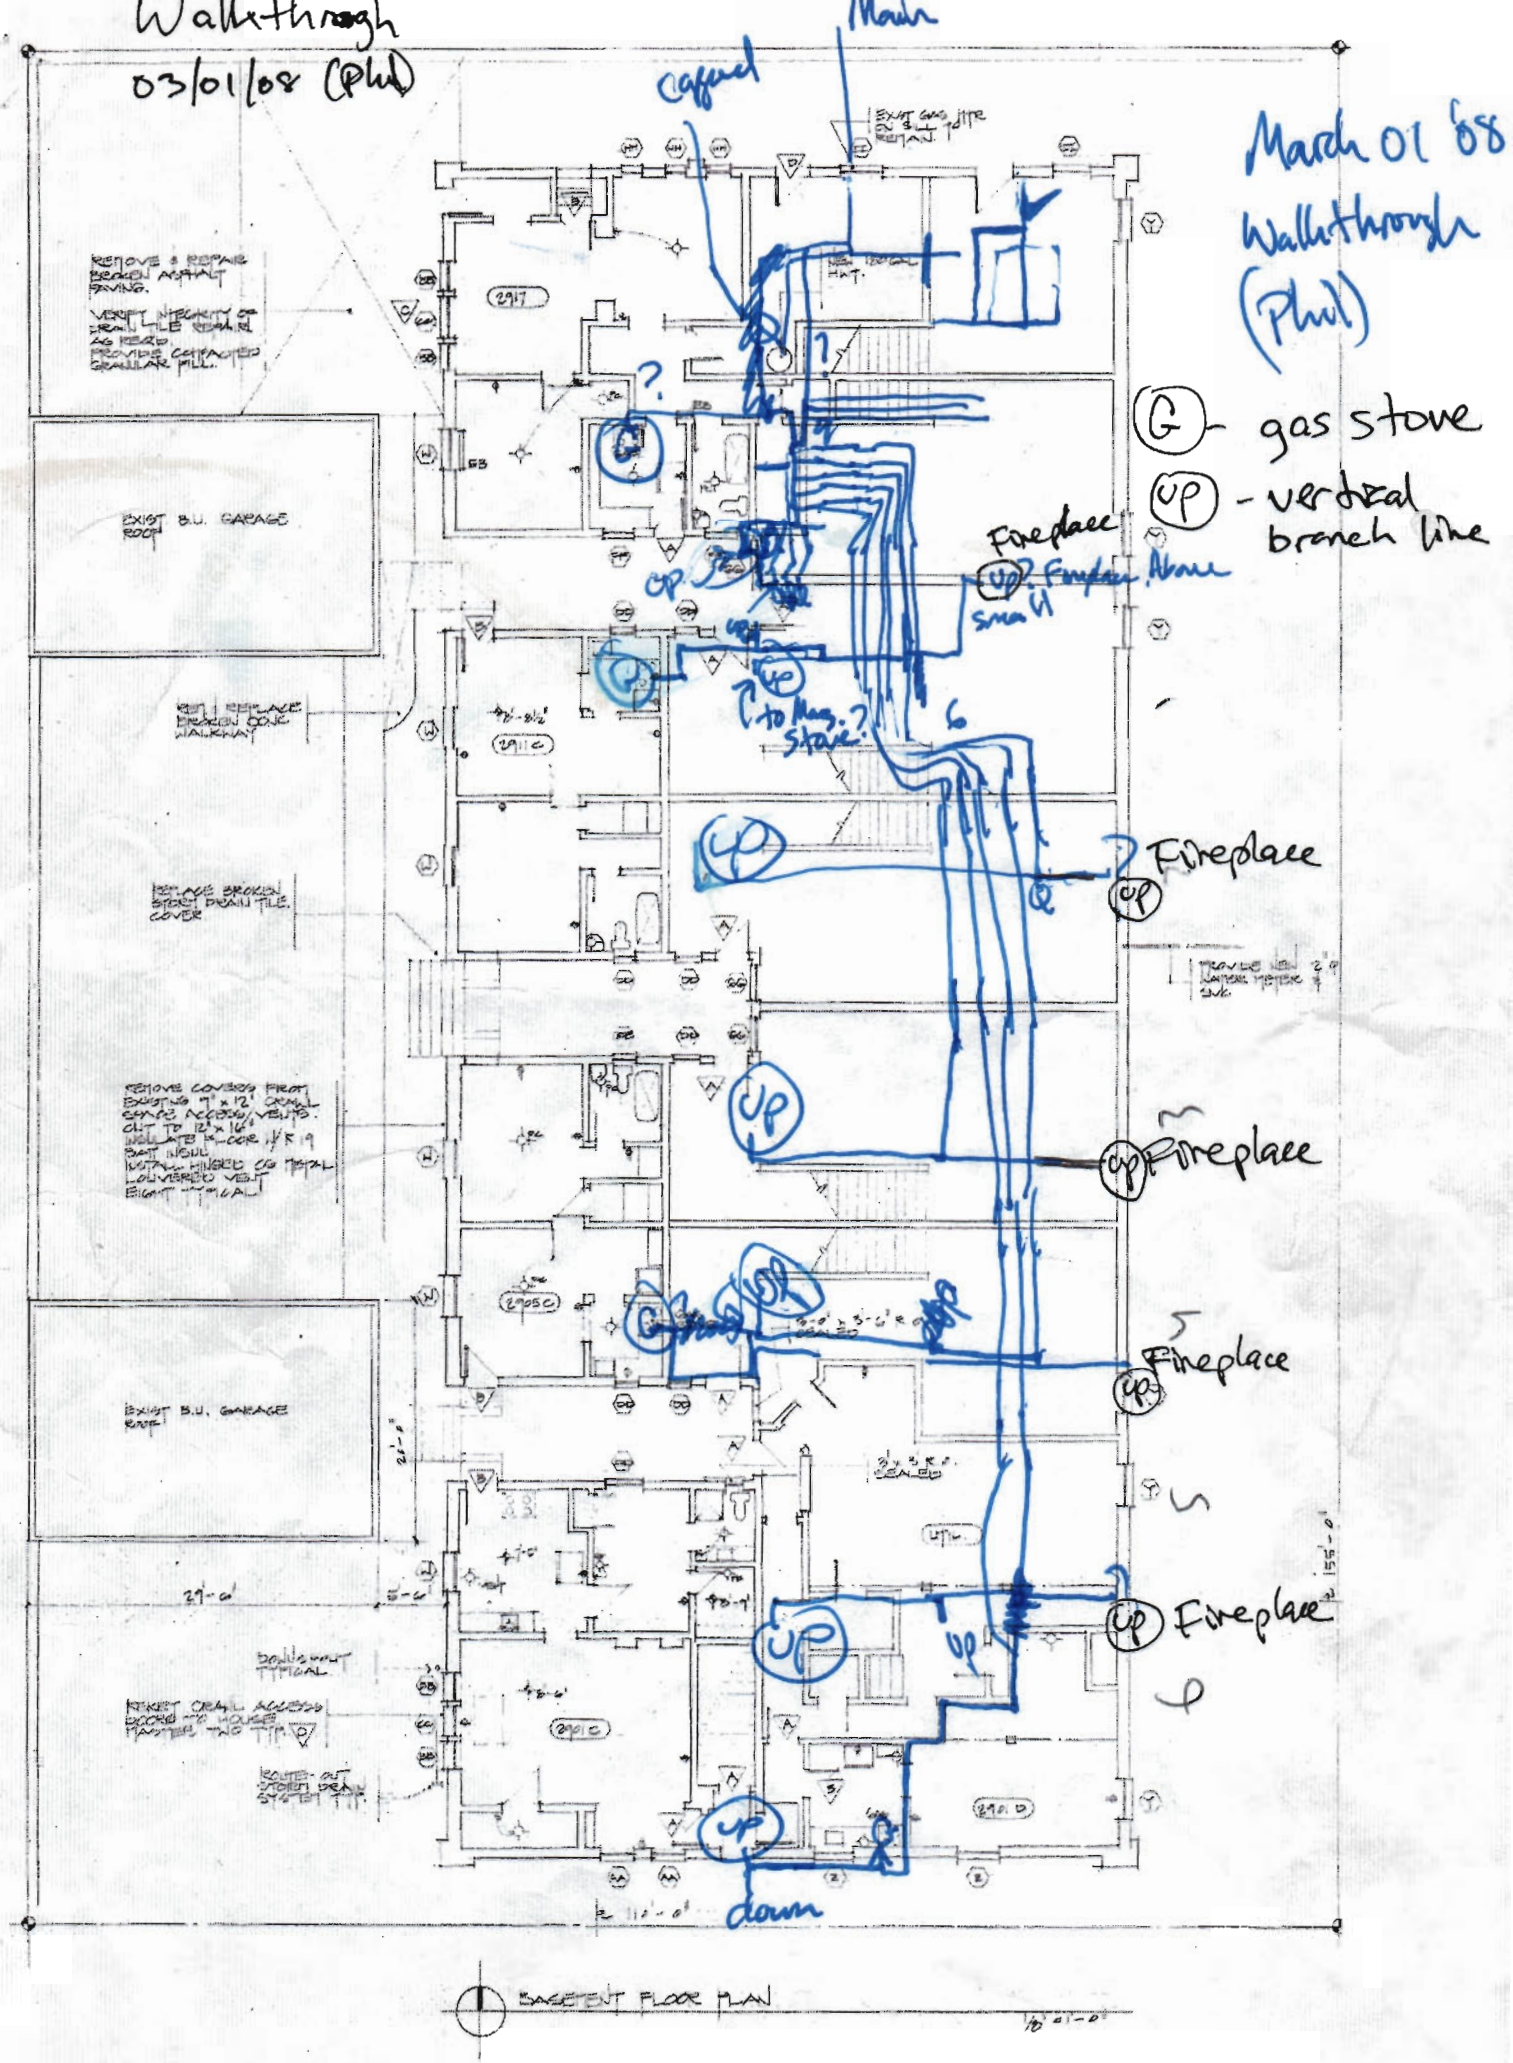
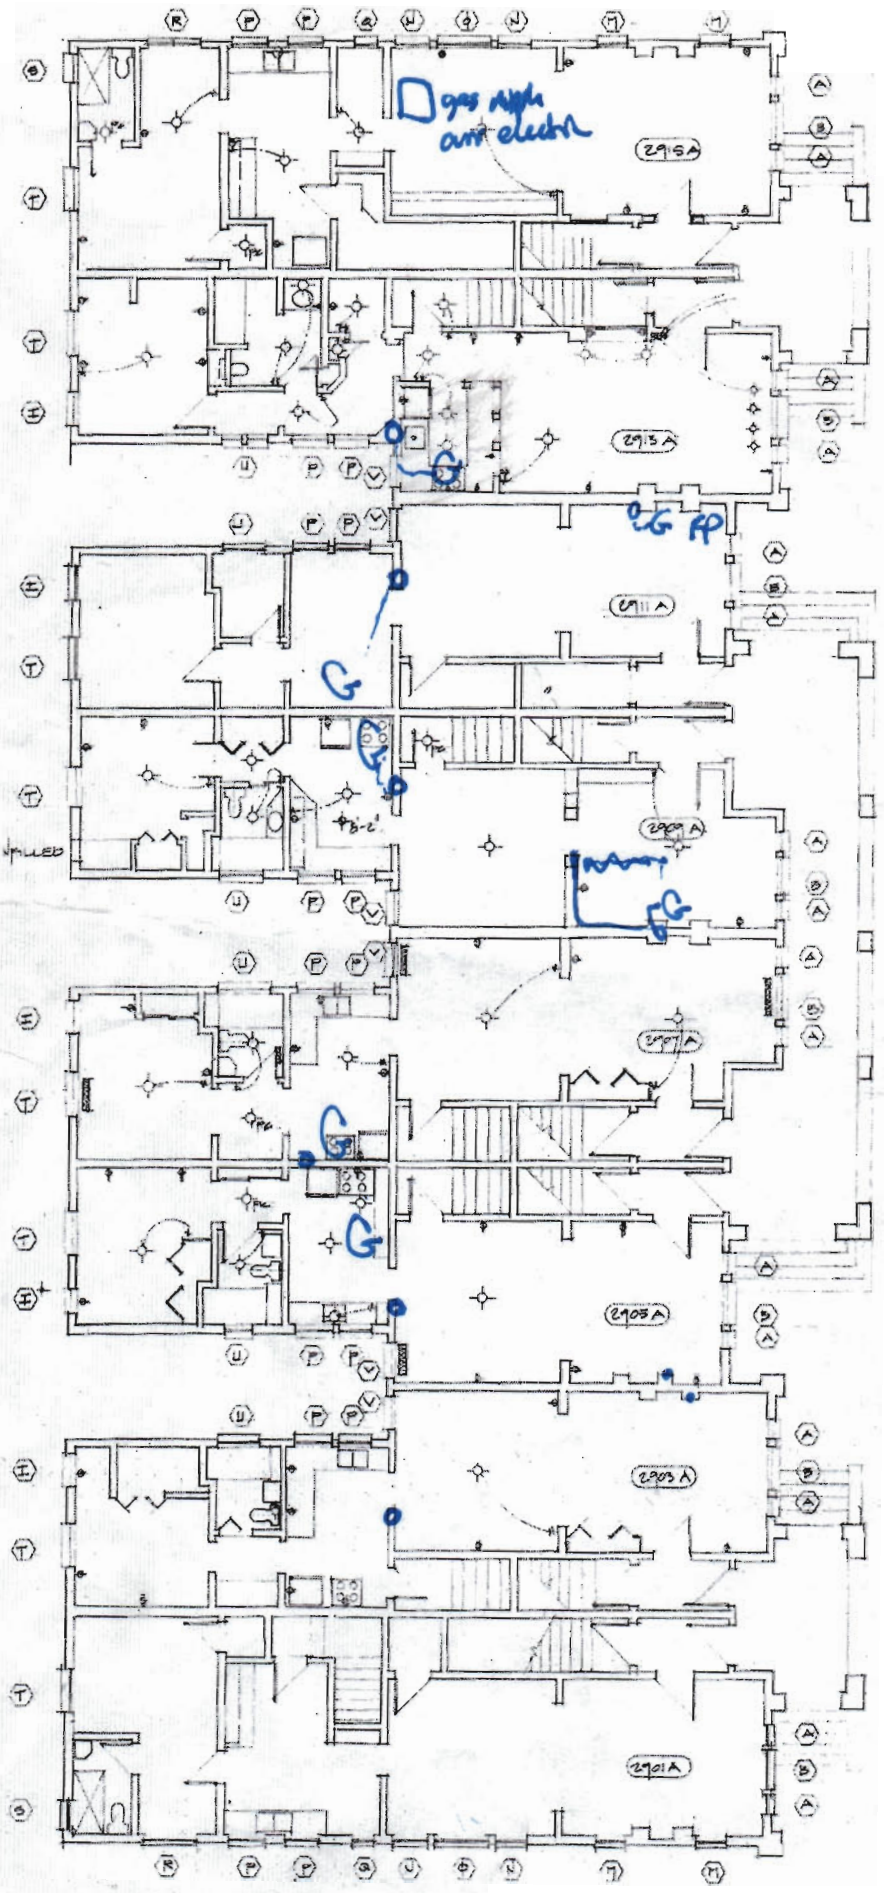
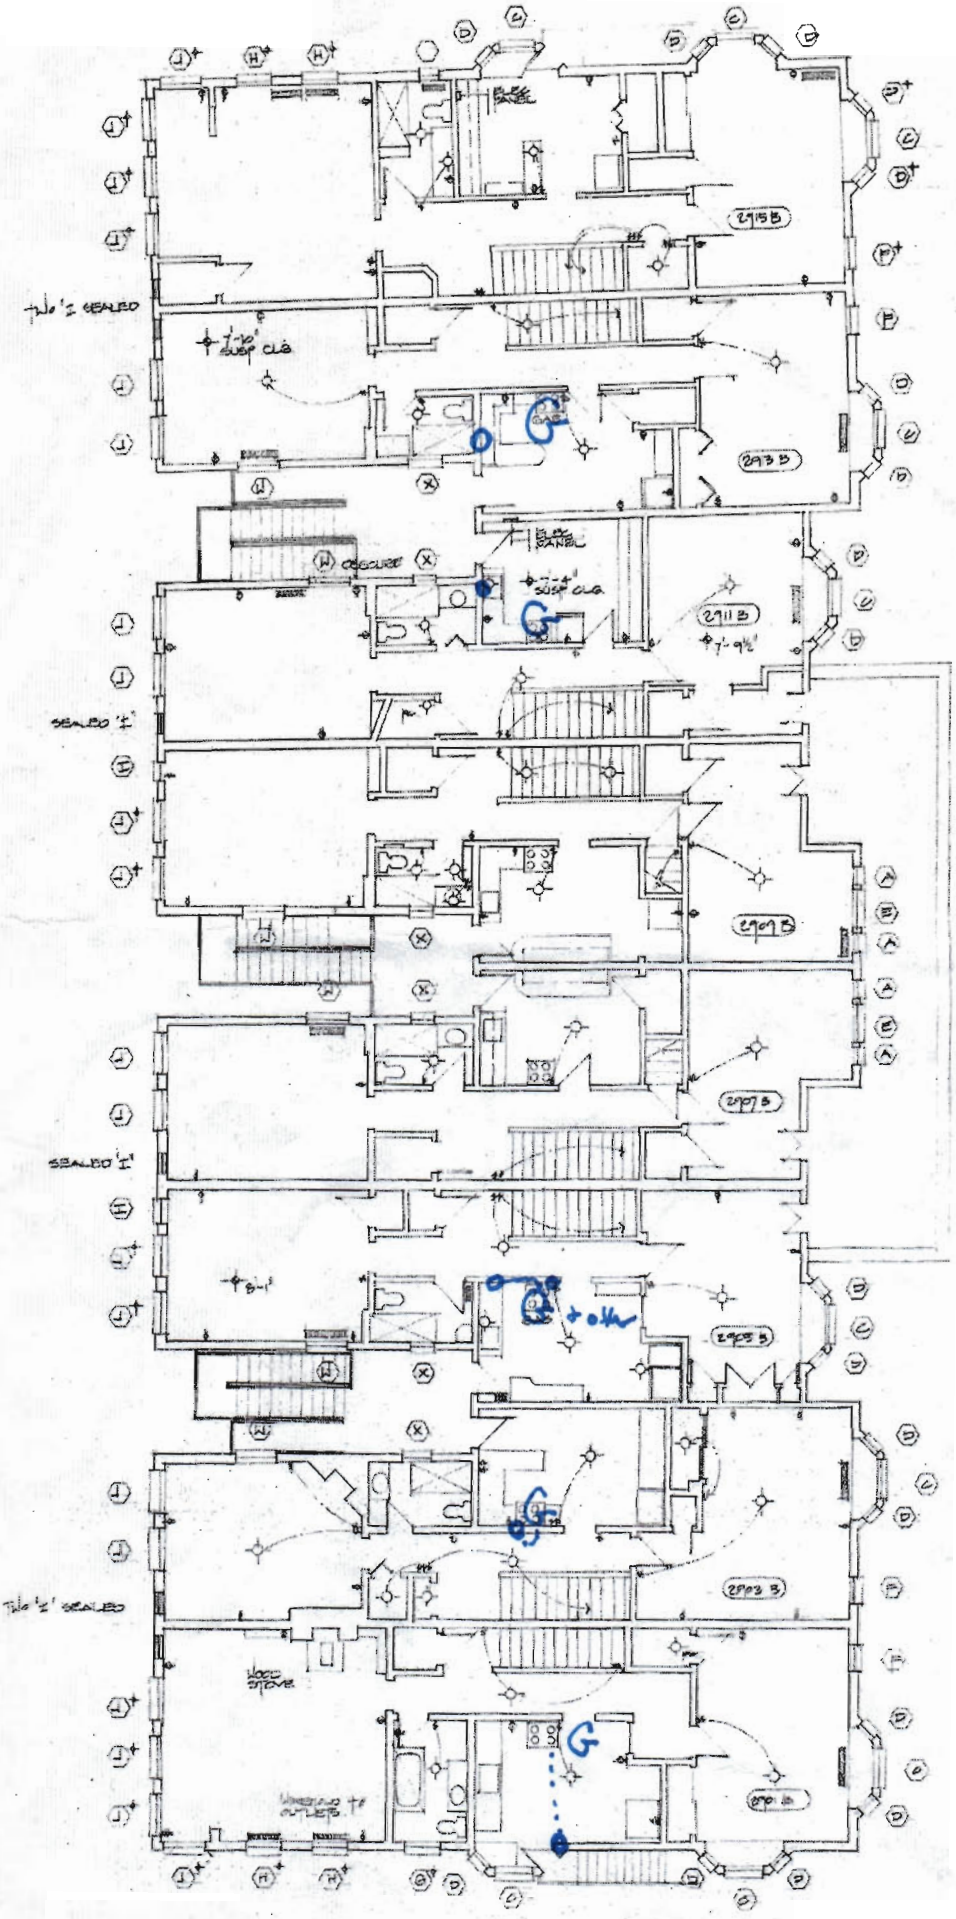

Walkthrough
03/01/08 (Phil)
March 01 '08
Walkthrough
(Phil)
(G) - gas stove
(UP) - vertical branch line
Fireplace
Fireplace
Fireplace
Fireplace
Fireplace
down
BASEMENT FLOOR PLAN


gas right
and electric
2915A
2915A
2911A
2909A
2907A
2905A
2903A
2901A
MAIN FLOOR PLAN
1/8" = 1'-0"



UPPER FLOOR PLAN

1/8" = 1'-0"